FilmL.A., Inc.
6255 W Sunset Blvd, 12th Floor
Hollywood, CA 90028
t: (213)977-8600 - f: (213)977-8601
www.filmla.com

Summary Information

Permit No: F00146544-A **Type of Permit:** FILMING **Release Date:** 12/20/2018

Production Company ROSCO PRODUCTIONS

Insured Company Name ROSCO PRODUCTIONS

Contact Phone No. 1 440-785-0026694
Contact Phone No. 2
Fax
Address 270 LAFAYETTE ST, SUITE 704
NEW YORK, New York 10012

Production Title TOM FORD

Type of Production Industrial Video

Producer Davin Singh

Director n/a n/a

1st AD n/a n/a

Production Manager n/a n/a

FilmL.A. Coordinator Carri Stevens

Location Manager Davin Singh
Primary Phone Mobile - 310-993-9667
Secondary Phone

Location Assistant n/a n/a
Primary Phone Mobile - 310-993-9667
Secondary Phone

Fees

FILMLA NON-REFUNDABLE FILM PERMIT RIDER FEE	$109.00
LA CITY FIRE SAFETY OFFICER	$1,190.00

Total Permit Fee $1,299.00

Number of Locations 1

NOT A PERMIT

FilmL.A., Inc.
6255 W Sunset Blvd, 12th Floor
Hollywood, CA 90028
t: (213)977-8600 - f: (213)977-8601
www.filmla.com

Summary Information — Location

Permit Number	F00146544-A	**Location Manager**	Davin Singh
Production Company	ROSCO PRODUCTIONS	Primary Phone	Mobile - 310-993-9667
Insured Company	ROSCO PRODUCTIONS	Secondary Phone	
Production Title	TOM FORD		

Location Address 8707 St Ives Dr, Los Angeles, CA, 90069

Location Type Private Residence

Prep Dates 12/20/2018 - 12/20/2018 08:00 - 20:00 1 day

Film Dates 12/21/2018 - 12/21/2018 06:00 - 20:00 1 day

Open or Closed to the Public Closed

Generic Conditions

*LA CITY AND/OR LA COUNTY FIRE CHECKLIST ATTACHED TO FINAL PERMIT. THE PERMITTEE IS RESPONSIBLE FOR COMPLETING CHECKLIST PRIOR TO FILMING ACTIVITY AT THIS LOCATION. NON COMPLIANCE MAY RESULT IN ASSIGNMENT OF A FIRE OFFICER.
All vehicles must be parked on private property
Community Survey Obtained
May not interfere with adjacent traffic lanes or adjacent bike lane
Must Maintain 5' Clearance on Sidewalks/Walkways
Must maintain local/emergency access
No cast or crew parking on area streets
No interference with vehicular or pedestrian traffic
Number of uniformed officers listed on the permit is a minimum requirement. Permittee remains responsible for deploying a sufficient number of uniformed officers to provide traffic and crowd control to ensure the safety of the film crew and the public.
Traffic Officers Required

Please see attached documents

St Ives Dr btwn 8707 St Ives Dr 150ft in front WS curb - Rosco Productions.pdf
rosco Davin Agent letter.pdf

Equipment on Location

Type	Quantity
Cast/Crew vehicles	20
Cube Trucks	2
Generator	1
Vans	2

Personnel on Location

Type	Quantity
Cast	2
Crew	23
LA City UFSO assigned	1
Off-Duty/Retired LAPD Officer(s)	1

Filming Activities Interior and exterior dialogue; 12/20 is pre light day ; 12/20 loading/unloading in front

NOT A PERMIT

FilmL.A., Inc.
6255 W Sunset Blvd, 12th Floor
Hollywood, CA 90028
t: (213)977-8600 - f: (213)977-8601
www.filmla.com

Summary Information — Location

Permit Number	F00146544-A	**Location Manager**	Davin Singh
Production Company	ROSCO PRODUCTIONS	Primary Phone	Mobile - 310-993-9667
Insured Company	ROSCO PRODUCTIONS	Secondary Phone	
Production Title	TOM FORD		

of location. Officer required. ; Additional prep 12/21 0500 - 0600; Portable restroom in closure; GENERATOR 21/21 ONLY. NOT TO BE USED UNTIL 0700 WITH UFSO PRESENT.;

Jurisdiction **Political:** Los Angeles City - Council District 05 **Police:** Los Angeles Police Department **Fire:** Los Angeles City

Thomas Guide **Page:** 592 **Grid:** H5

Approvals LOS ANGELES CITY FIRE DEPARTMENT - FILM UNIT — Jabari Jumaane
LOS ANGELES CITY POLICE DEPARTMENT — Gabriel Martinez

Coordinator Note Must have an officer anytime there is activity at the location, including loading/unloading for safety.

Coordinator Note TRAFFIC OFFICER REQUIRED FOR ACTIVITY AT LOCATION, DURING FILMING AND PREP. SPOTEHCK APPROVED BY CAPTAIN RILES PROVIDED LAPD OFFICER PRESENT.

Coordinator Note RIDER A ADDS GENERATOR AND ACTIVITY IN CLOSURE

Parking

Base Camp
Location Type : Filming Location

Crew Parking
Location Type : Other Location
9026 Sunset Blvd, West Hollywood, CA, 90069

NOT A PERMIT

Permit #F00146544-A

Ⓢ TRAFFIC SIGNAL

● TRAFFIC CONE

TYPE I W/ SIGN

FLASHING ARROW SIGN (FAS)

ALL TRAFFIC CONTROL WILL BE INSTALLED TO MEET OR EXCEED THE LATEST CA-MUTCD MINIMUM REQUIREMENTS

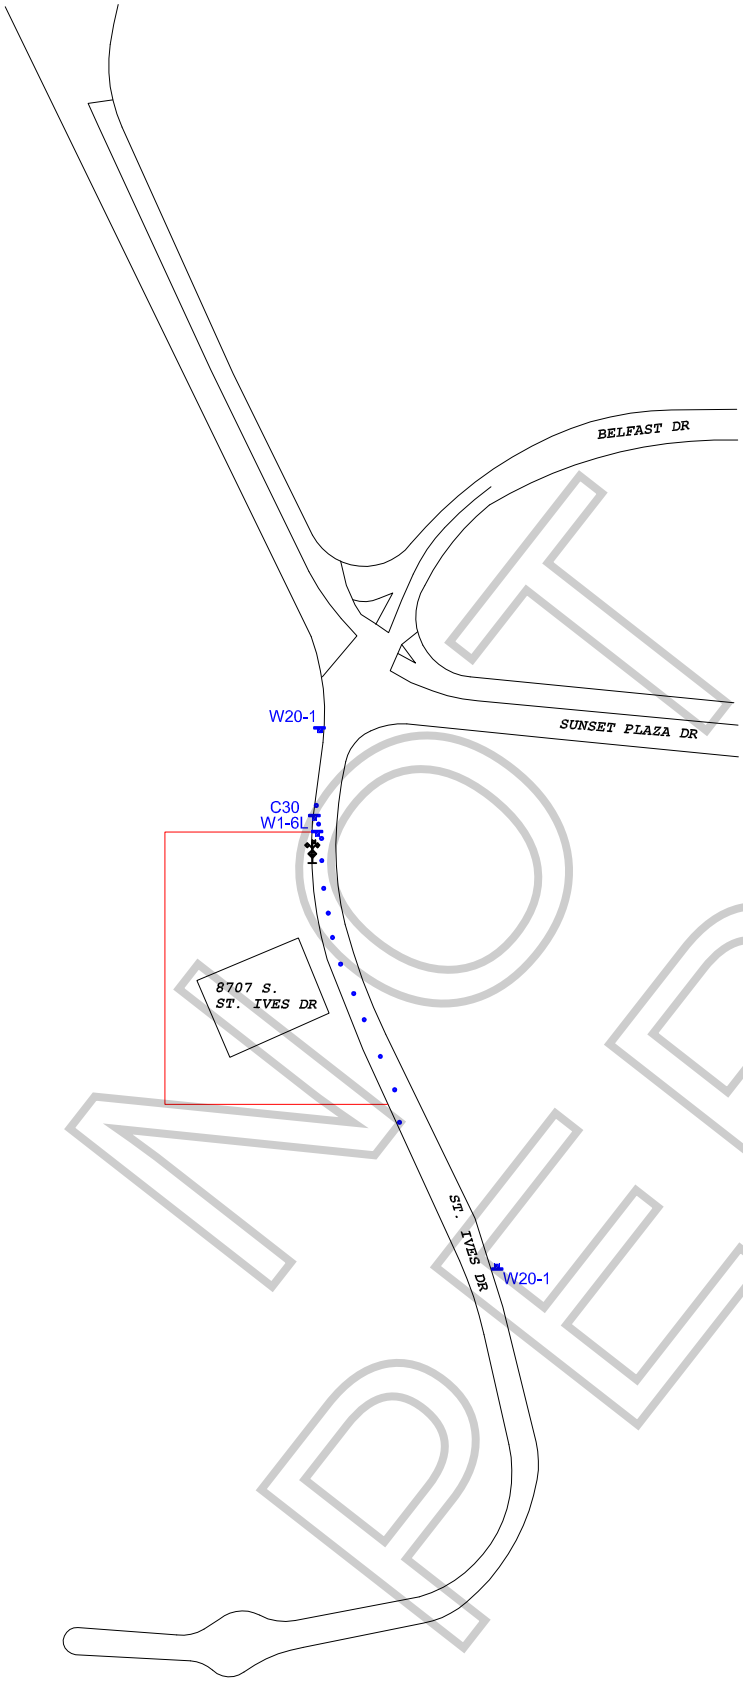

WORK ZONE TRAFFIC CONTROL PLAN
GENERAL NOTES

1. **DATE/TIME: 12-21-18 FROM 05:00 HOURS TO 20:00 HOURS.**
2. ALL SIGNING, STRIPING, AND TRAFFIC CONTROL DEVICES SHALL CONFORM TO THE (CURRENT) STATE OF CALIFORNIA DEPARTMENT OF TRANSPORTATION (CALTRANS) STANDARD PLANS AND STANDARD SPECIFICATIONS , CALIFORNIA MUTCD, AND ANY ADDENDUMS THERETO, AND AS SHOWN ON THESE PLANS, SYMBOLS AND ABBREVIATIONS USED ARE SHOWN ON CALTRANS STANDARD PLANS.
3. THERE WILL BE NO INTERFERENCE WITH TRAFFIC SIGNALS OR CROSSWALKS.
4. CONES WILL BE 28" MINIMUM HEIGHT AND HAVE REFLECTORIZED SLEEVES FOR NIGHT WORK.
5. POLICE WILL DIRECT TRAFFIC IF NECESSARY.

TCP FOR:	ROSCO PRODUCTIONS: "TOM FORD"
LOCATION:	W/S CURB LANE OF ST IVES DR FROM 8707 ST IVES DR TO 150' IN FRONT LOS ANGELES, CALIFORNIA
CONTACT:	PAT RILEY PH# 310.428.0979 DENISE WHEELER OFFICE# 818.347.9929
	JCL TRAFFIC SERVICES (213) 622-9775 C31-CA Lic # 805357
DATE / REVISIONS	DRAFTER: MARIO MENJIVAR SCALE: N.T.S. FILM LA: CS

NOT A PERMIT

Appointment of Film Permits Unlimited, Inc.
As Authorized Agent and representative

I certify that I am a representative of Rosco Production LA LLC ("Principal") and am authorized to enter into binding contractual agreements on it's behalf. I further certify that I am authorizes by Principal to appoint other representatives and agents for Principal and to give such representatives and agents authority to enter into and bind Principal to agreements relating to the issuance of and compliance with location film (e.g. theatrical, television, commercial and other motion picture filming) and still photographic permits, including the permits themselves and any riders to such permits. Acting on behalf of Principal in my capacity as its authorized representative, I appoint Film Permits Unlimited, Inc. and it's employees and agents ("FPU") as Principal's authorized representatives and agents to apply for location film (e.g. theatrical, television, commercial and other motion picture filming) and still photographic permits on behalf of Principal through Film LA, Inc., any city and county, or through any other jurisdiction: to negotiate, discuss, accept, modify, agree to and bind Principal to the terms and conditions of such permits (including all restrictions and /or community guidelines applicable to any such permit): and to execute such permits on behalf of Principal. Principal understands, acknowledges and agrees that it (and/or its insurer) remains responsible and liable for all obligations imposed by or Incidental to any permit or rider issued to Principal signed by an employee or agent of (including any coordinator, runner or messenger used by) FPU. Principal further agrees to comply with the terms and conditions of any such permits and hereby appoints FPU as an authorized representative to facilitate compliance with such terms and conditions following issuance of any such permits and to enter into agreements for Principal with respect thereto. Any person, agency, entity, or organization (including Film LA, Inc. and any city county or other jurisdiction) may rely upon this appointment and need not obtain further authorization for any act described herein. An original or faxed copy of this appointment shall be sufficient, and may be treated as an original for all purposes. The appointment may be revoked by Principal at any time in writing, but in any case, shall expire one (1) year from the date of execution set forth below.

I declare under penalty of perjury under the laws of the State of California that I am authorized to appoint FPU as agent for Principal, and based upon that authority I hereby appoint FPU as Principal's agent as set forth herein.

Dated: 12/14/18

Rosco Production LA LLC
Name of Principal

By: [signature]
Representative's Signature

Davin Singh
Print Representative's Name

Production Coordinator
Representative's title

811 Traction Ave, 2C
Los Angeles, CA 90013
Principal's Address

310-993-9667
Principal's Telephone

Film Permits Unlimited, Inc.
Phone (818) 347-9929
Fax (818) 347-9784

Please sign and fax back
Principal = Name of Company

NOT A PERMIT